


SAMPLE LOCATIONS

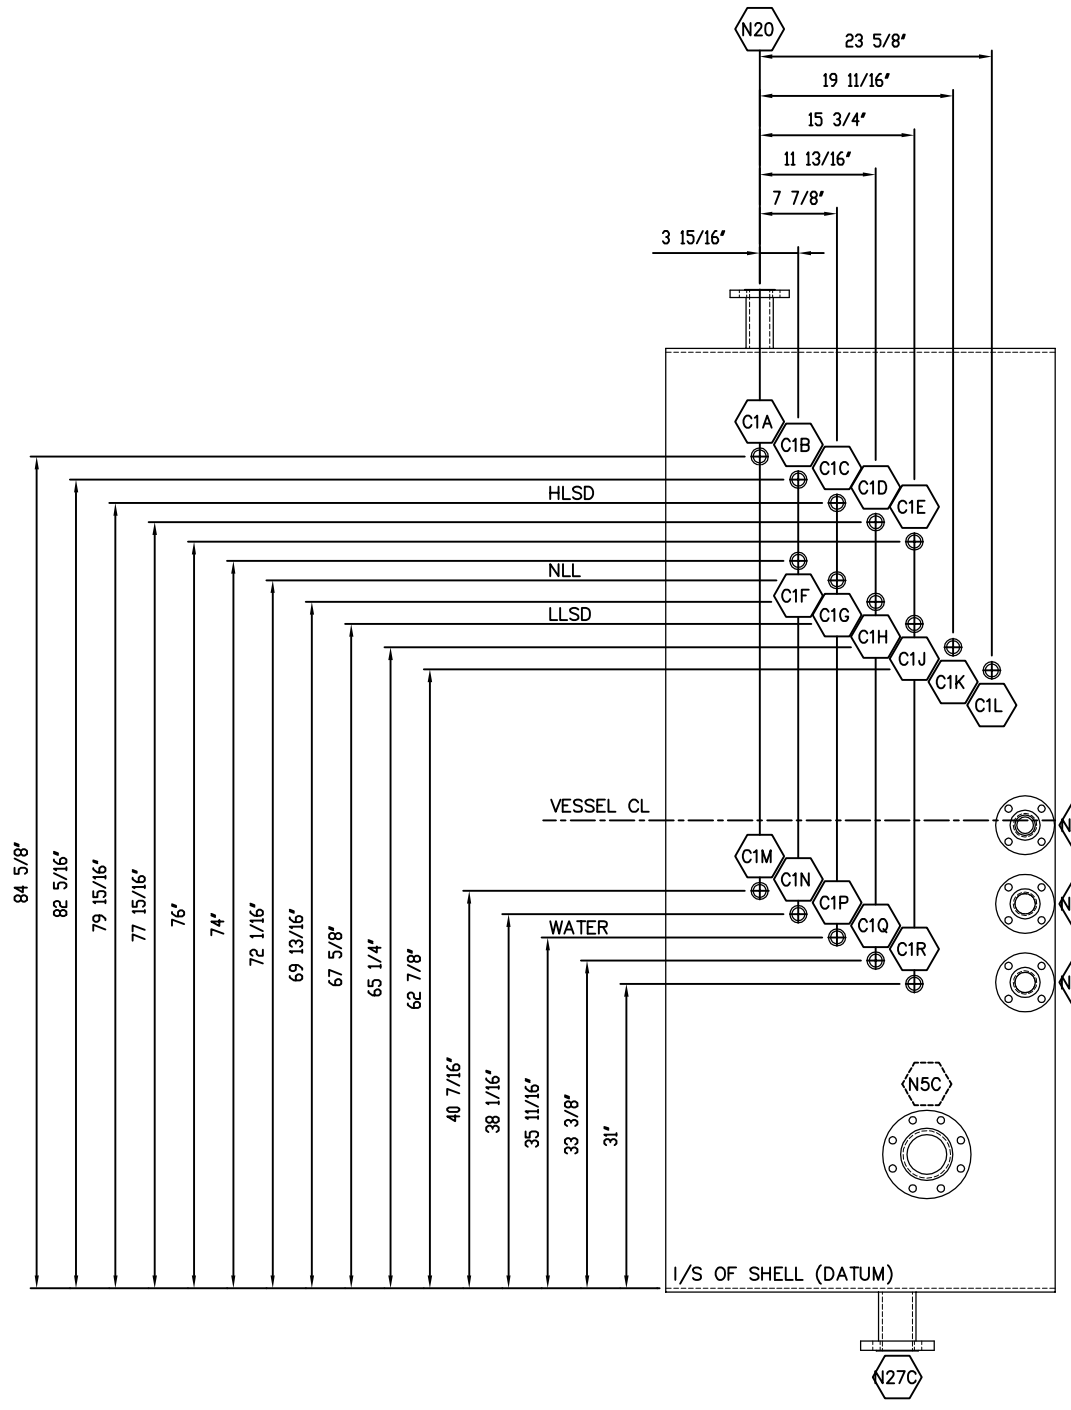


END VIEW

| REV | DATE | BY | CHK | APR | DESCRIPTION | CALC |
|---|---|---|---|---|---|---|
| 1 | 14-12-02 | TRF | MRDC | JP | ADDED NOTE F5, NO EXTERNAL PRESSURE | 0 |
| 0 | 14-08-13 | TRF | MRDC | JP | ISSUED FOR REGISTRATION | 0 |

REVISION HISTORY

THIS DRAWING AND THE CONFIDENTIAL TRADE SECRET INFORMATION ON IT ARE THE PROPERTY OF CAMERON. POSSESSION DOES NOT CONVEY ANY RIGHTS TO DISCLOSE, REPRODUCE OR USE SAME FOR ANY PURPOSE OTHER THAN THAT GRANTED BY EXPRESS WRITTEN PERMISSION OF CAMERON. THIS DRAWING IS TO BE RETURNED TO CAMERON UPON ITS REQUEST OR COMPLETION OF AUTHORIZED USE.
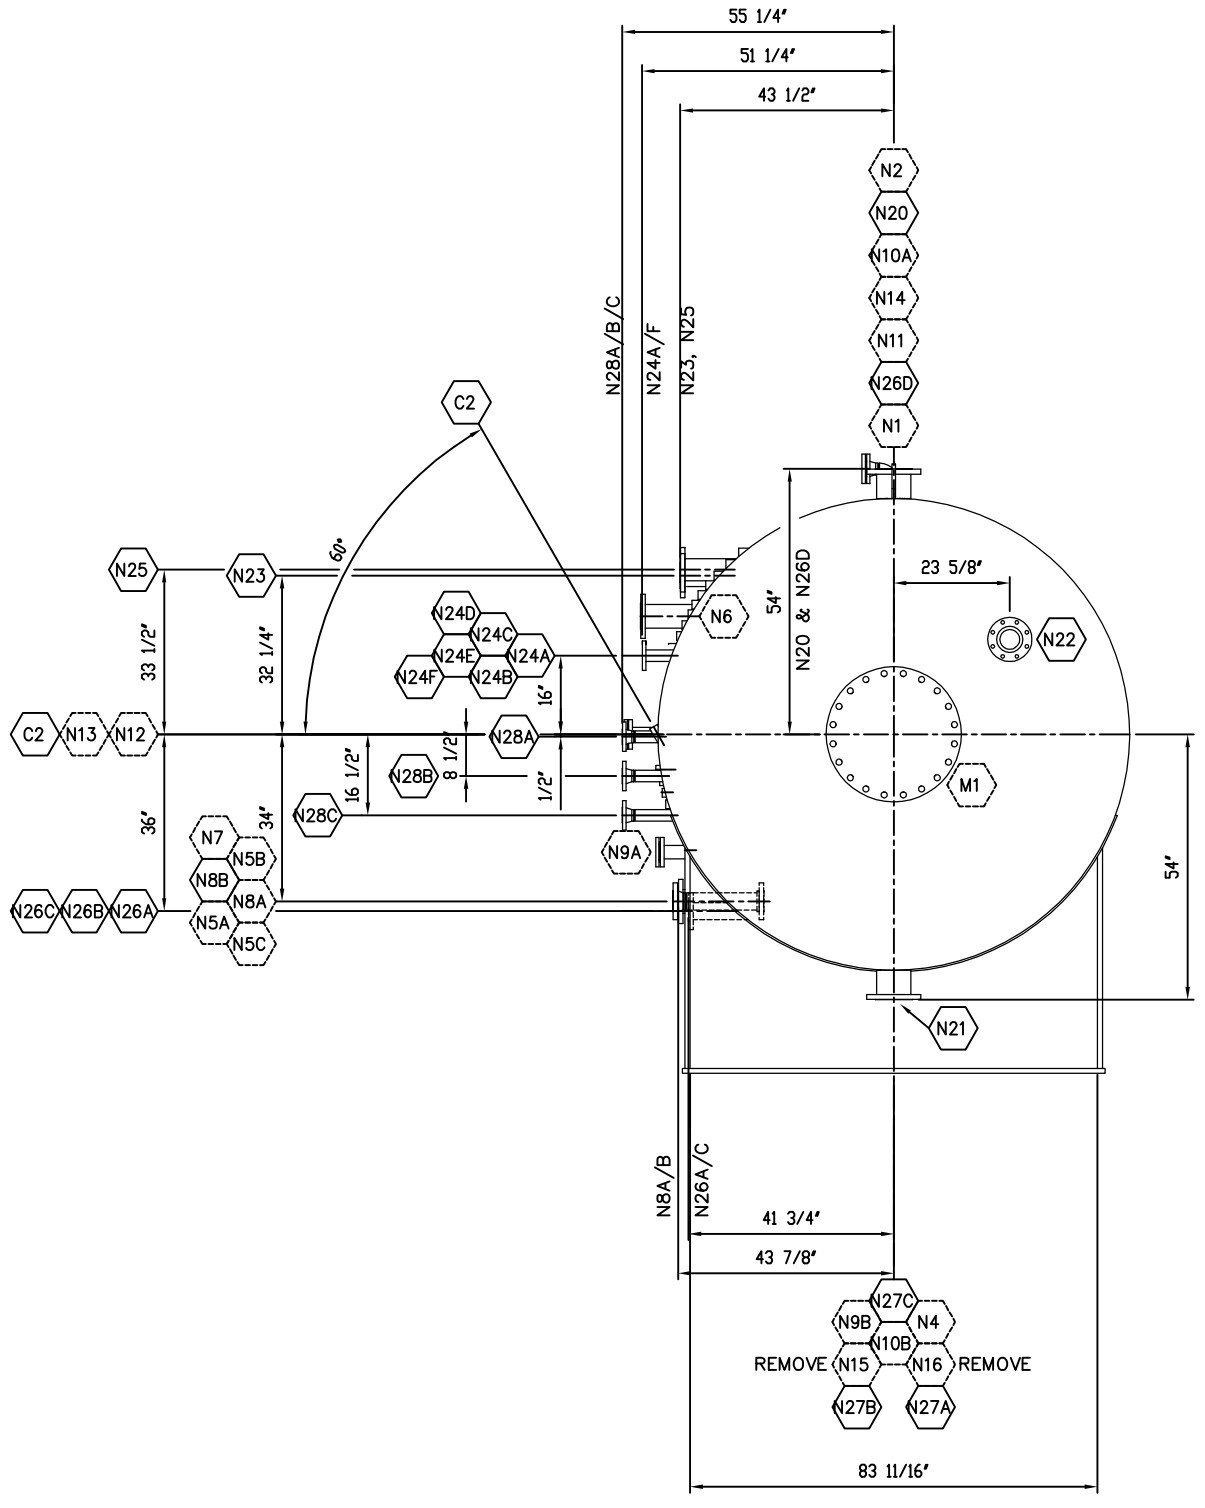
| | |
|---|---|
| PROJECT/LOCATION: | CAMERON PROCESS SYSTEMS - CANADA |
| DRAWN BY: TRF | DATE: 14-04-10 |
| PROJECT MANAGER: – | SCALE: 1:20 |
| CUSTOMER REFERENCE NO.: – | CONTRACT NO.: – |

HORIZONTAL FWKO
8'-00" O.D. x 30'-00" S/S

| SHEET: | DRAWING NO.: | REV.: |
|---|---|---|
| SHT. 1 OF 1 | D-2014-18-8926 | 1 |